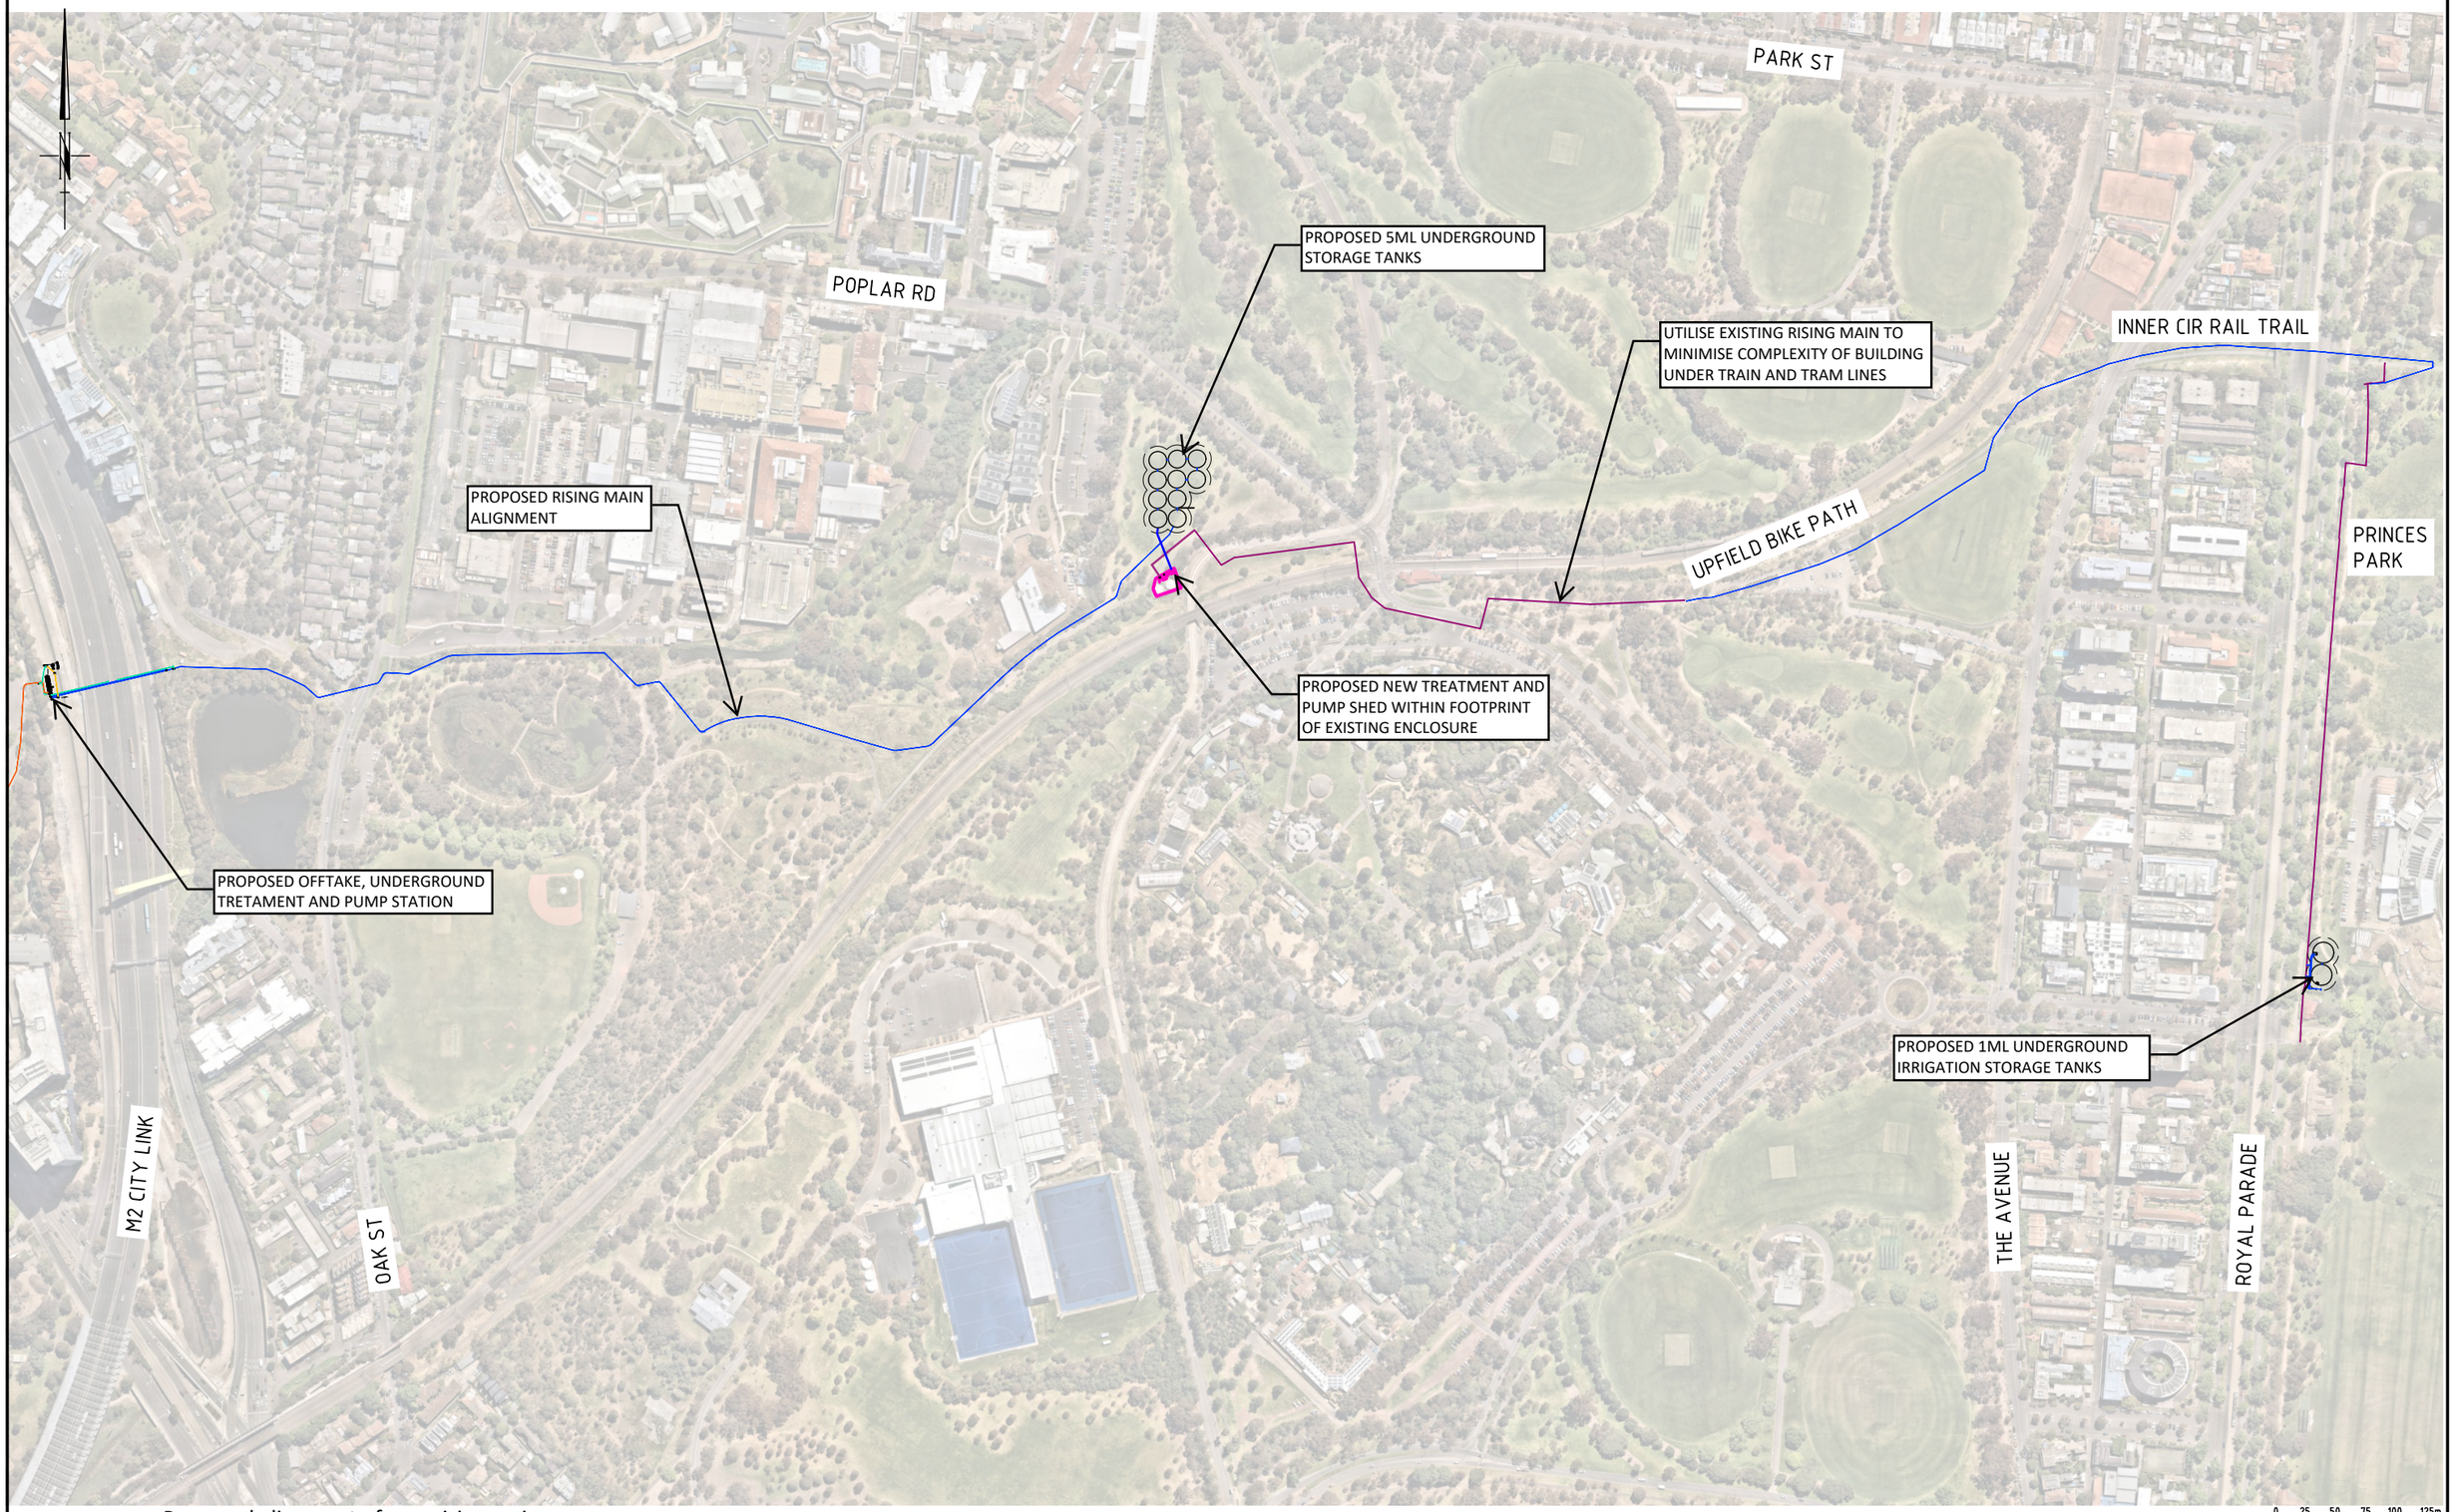

Proposed alignment of new rising main

Existing rising main utilised by this project

PRINCES PARK STORMWATER HARVESTING PROJECT - REVISED FUNCTIONAL DESIGN

0 25 50 75 100 125m

SCALE 1:2500 (A1)
SCALE BEFORE REDUCTION